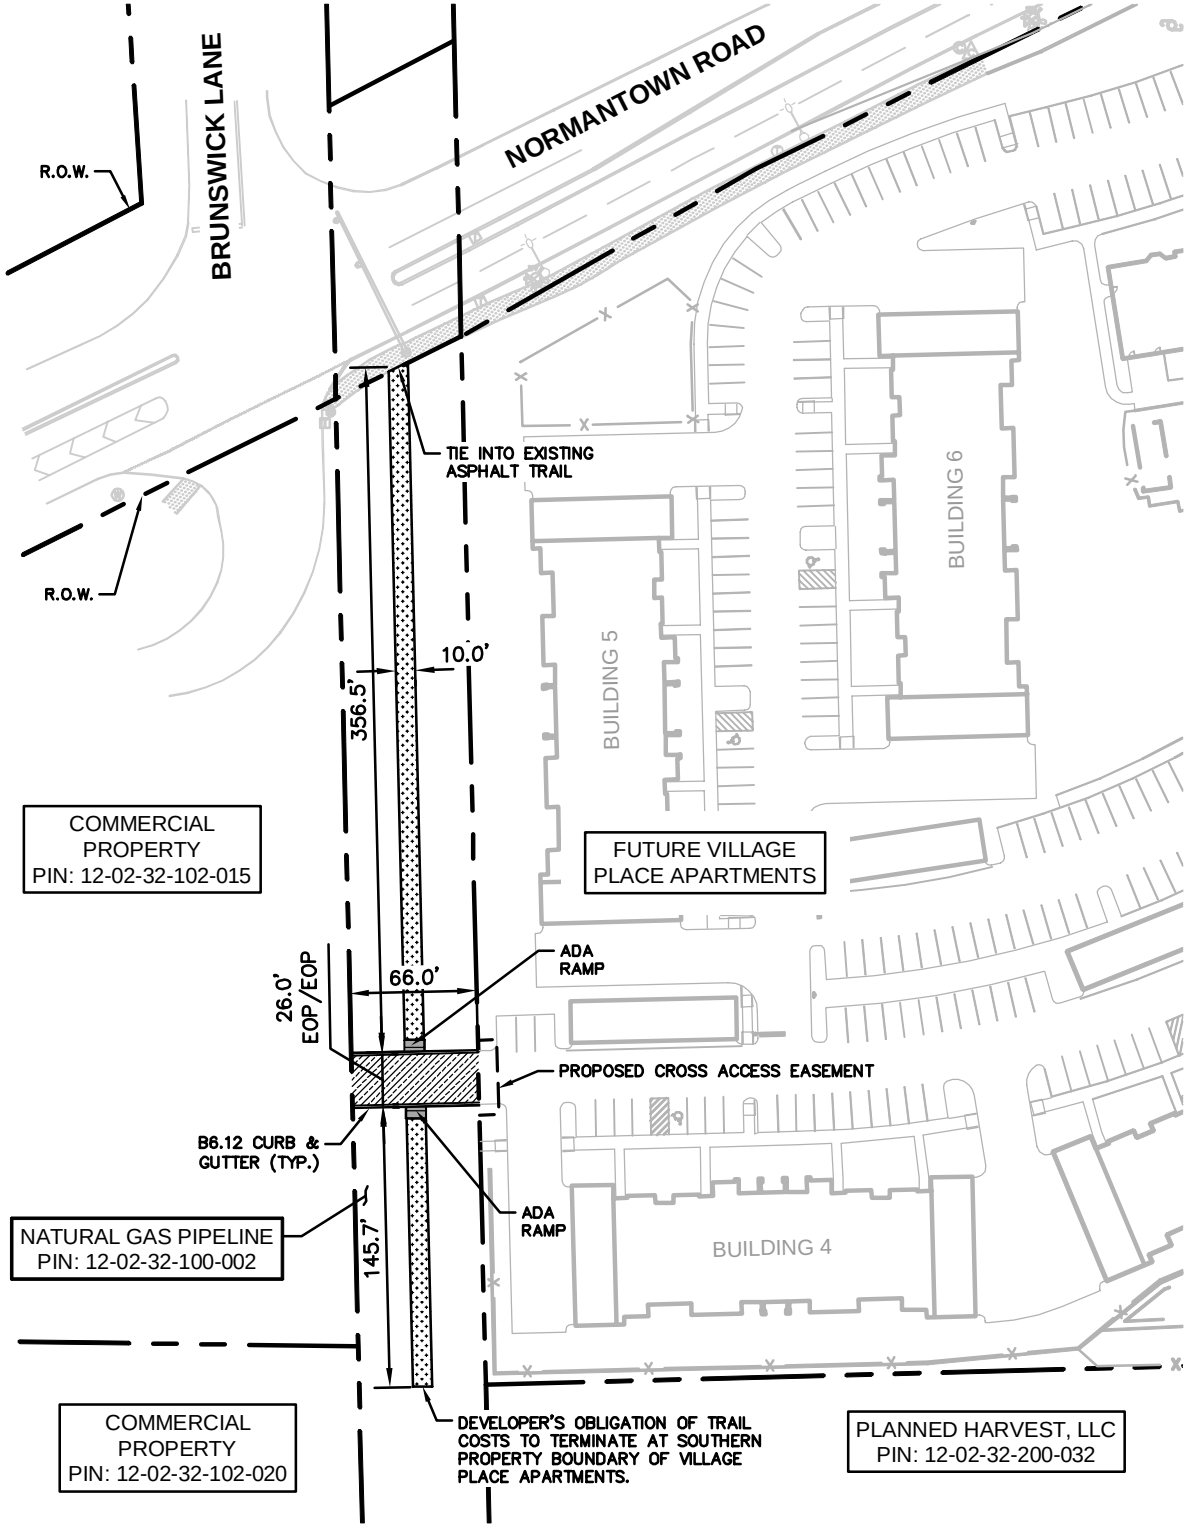

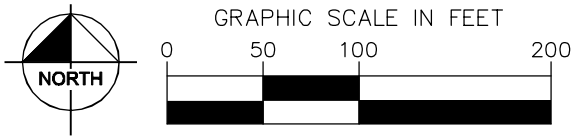

PAVING LEGEND

PROPOSED HEAVY DUTY ASPHALT ROADWAY STUB
SEE BELOW FOR PAVEMENT SECTION DETAILS

PROPOSED ASPHALT TRAIL
SEE BELOW FOR PAVEMENT SECTION DETAILS

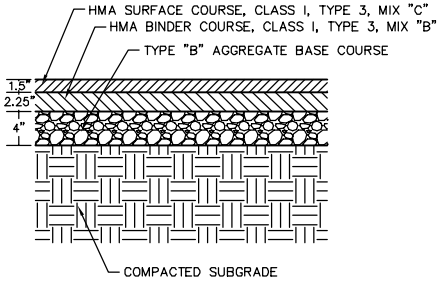

ASPHALTIC TRAIL PAVEMENT SECTION

N.T.S.

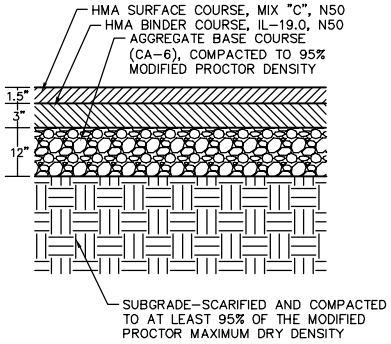

HEAVY DUTY ASPHALTIC PAVEMENT SECTION

N.T.S.

Kimley»Horn
© 2016 KIMLEY-HORN AND ASSOCIATES, INC.
1001 WARRENVILLE DRIVE, SUITE 350, LISLE, IL 60532
PHONE: 630-487-5550 FAX: 630-487-5550
WWW.KIMLEY-HORN.COM

EXHIBIT D - ANNEXATION AGREEMENT

VILLAGE PLACE APARTMENTS
ROMEOVILLE, IL 60446

DATE
01/26/2017

SHEET NUMBER
EX. D

Plotted By:KLD January 26, 2017 11:45:48 AM K:\CHS_LDEV\168511000_Edward Rose&Sons_Romeoville_IL\2 Design\CAD\Exhibits\2017-0126 Exhibit D Annexation Agreement.dwg
This document, together with the concepts and designs presented herein, as an instrument of service, is intended only for the specific purpose and client for which it was prepared. Reuse of and improper reliance on this document without written authorization and adaptation by Kimley-Horn and Associates, Inc. shall be without liability to Kimley-Horn and Associates, Inc.