Exhibit B

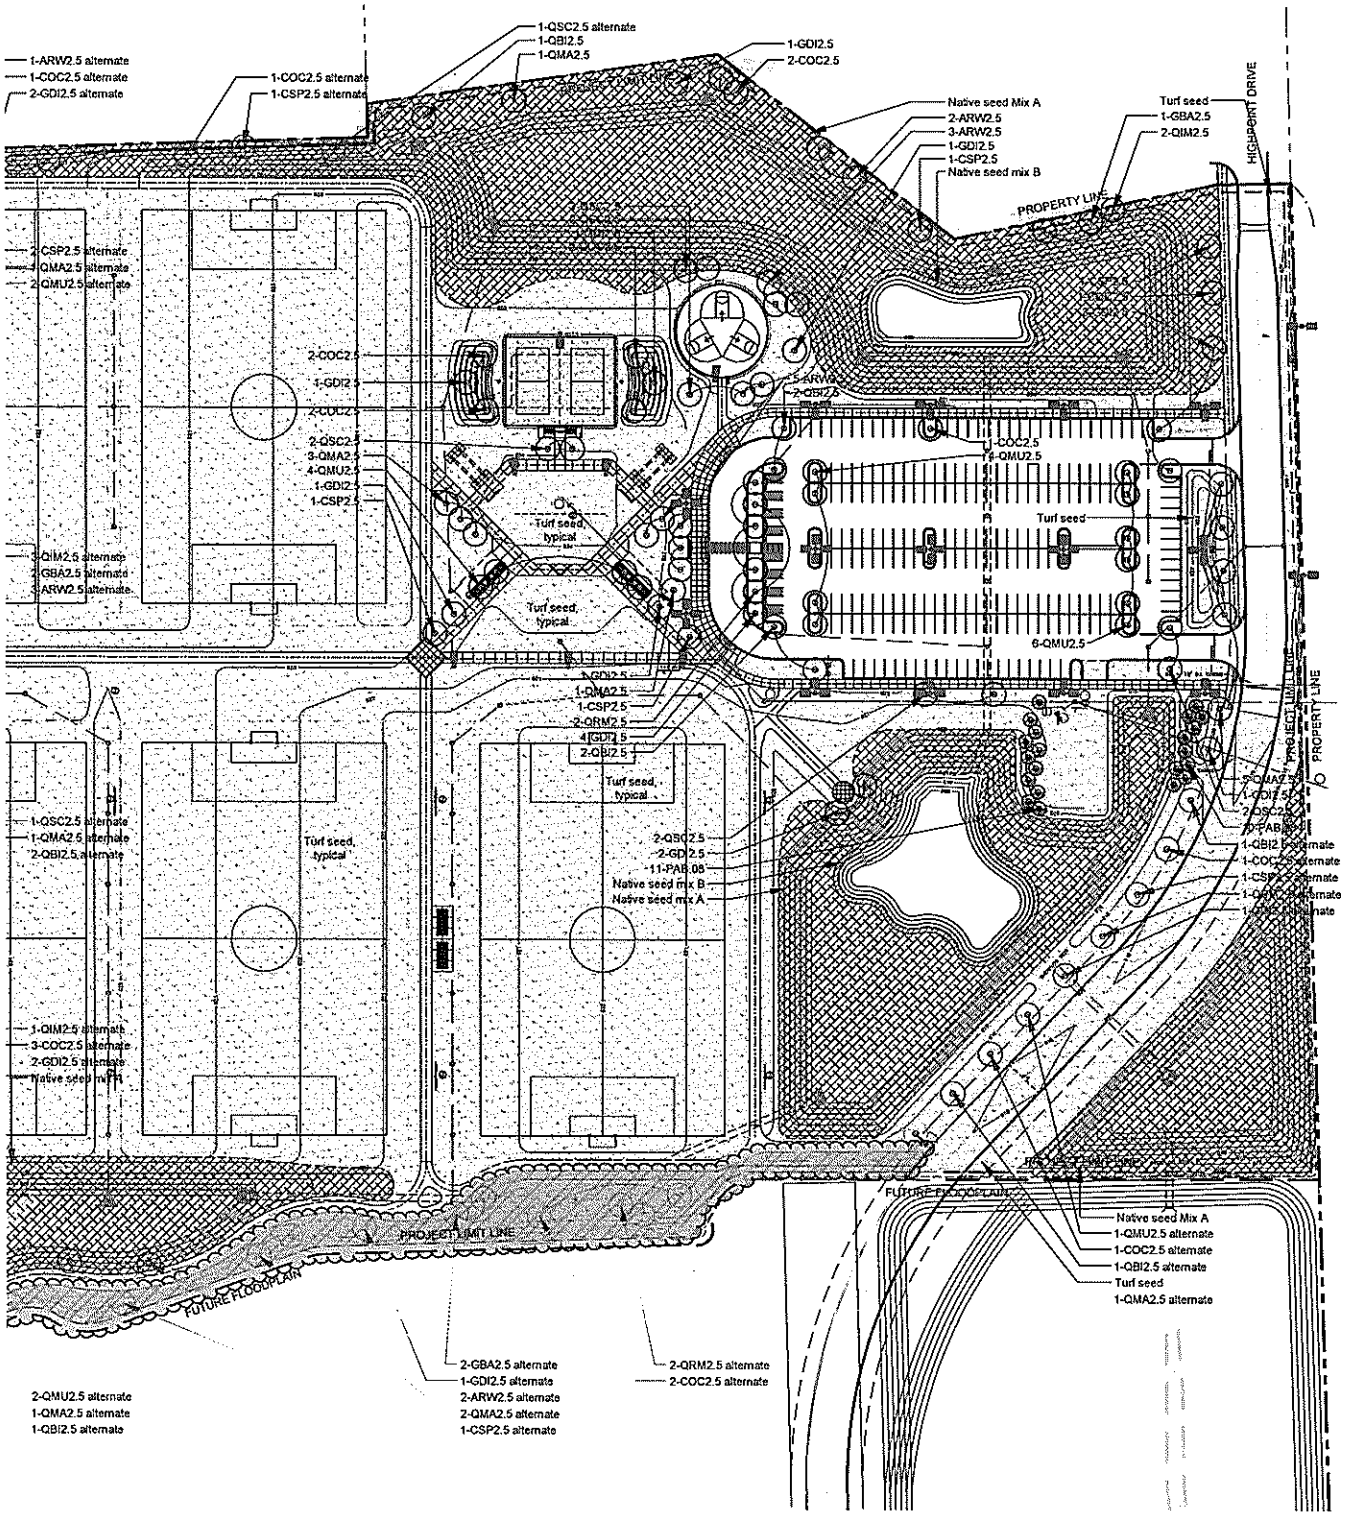

PLANTING NOTES

1. Seed limit line is approximate. Seed to limits of grading and disturbance. Contractor responsible for restoration of any unauthorized disruption outside of designated construction area.
2. Contractor responsible for erosion control in all seeded/sodded areas.
3. Tree mulch rings in turf areas are 5 foot diameter, typical. Contractor shall provide a mulch ring around all existing trees within the limit of work. Remove all existing grass from area to be mulched and provide a typical v-trench edge.
4. Bedlines are to be spade cut to a minimum depth of 3 inches unless otherwise shown on the plans. Curved bedlines are to be smooth and not segmented.
5. Do not locate plants within 10' of utility structures, or within 5' horizontally of underground utility lines unless otherwise shown on the plans. Consult with Landscape Architect if these conditions exist.
6. Payments will be made based on actual quantities installed as measured in place by the Owners Representative.
7. Refer to specifications for additional conditions, standards and notes.

PLANTING LEGEND

- Shade Tree - 2½" CAL, typical. See detail for installation.
- Evergreen Tree, typical. See detail for installation.
- Shrub, typical. See detail for installation.
- Perennial, Groundcover and Annual, typical. See detail for installation.
- Turf Seed
- Native Seed Mix A
- Turf Seed
- Turf Seed - Base Bid / Native Seed Mix A - Alternate

PLANT MATERIAL LIST

Code	Botanical Name	Common Name	Size	Qty
Shade Trees				
ARW2.5	Acer rubrum 'Brandywine'	Brandywine Red Maple	2 1/2" C	10
BPA6	Betula papyrifera	Paper Birch	2 1/2" C	6
CSP2.5	Catalpa speciosa	Northern Catalpa	2 1/2" C	4
COC2.5	Celtis occidentalis	Common Hackberry	2 1/2" C	6
GBA2.5	Ginkgo biloba 'Autumn Gold'	Autumn Gold Ginkgo	2 1/2" C	1
GDI2.5	Gymnocladus dioicus 'male'	Kentucky Coffeetree	2 1/2" C	17
QBI2.5	Quercus bicolor	Swamp White Oak	2 1/2" C	5
QIM2.5	Quercus imbricaria	Shingle Oak	2 1/2" C	2
QMA2.5	Quercus macrocarpa	Bur Oak	2 1/2" C	10
QMU2.5	Quercus muehlenbergii	Chinkapin Oak	2 1/2" C	14
QRM2.5	Quercus rubra x macrocarpa	Heritage Oak	2 1/2" C	2
QSC2.5	Quercus x schuettii	Swamp Bur Oak	2 1/2" C	11
Evergreen Trees				
PAB.06	Picea abies	Norway Spruce	8'HT	21

Code	Botanical Name	Common Name	Size	Qty
Perennials				
AT56	Allium tanguticum 'Summer Beauty'	Summer Beauty Ornamental Chive	BULB	52
CJT6	Coreopsis 'Jethro Tull'	Jethro Full Tickseed	1 GAL	22
CVZ6	Coreopsis verticillata 'Zagreb'	Zagreb Threadleaf Coreopsis	1 GAL	22
NFW6	Nepeta x faassenii 'Walker's Low'	Walker's Low Catmint	1 GAL	52
PSH6	Panicum virgatum 'Shenandoah'	Shenandoah Switch Grass	1 GAL	24
RSV6	Rudbeckia speciosa 'Viette's Little Suzy'	Viette's Little Suzy Black-eyed Susan	1 GAL	44

PLANT MATERIAL LIST - ALTERNATE

Code	Botanical Name	Common Name	Size	Qty
Shade Trees				
ARW2.5	Acer rubrum 'Brandywine'	Brandywine Red Maple	2 1/2" C	6
CSP2.5	Catalpa speciosa	Northern Catalpa	2 1/2" C	5
COC2.5	Celtis occidentalis	Common Hackberry	2 1/2" C	9
GBA2.5	Ginkgo biloba 'Autumn Gold'	Autumn Gold Ginkgo	2 1/2" C	4
GDI2.5	Gymnocladus dioicus 'male'	Kentucky Coffeetree	2 1/2" C	6
QBI2.5	Quercus bicolor	Swamp White Oak	2 1/2" C	5
QIM2.5	Quercus imbricaria	Shingle Oak	2 1/2" C	4
QMA2.5	Quercus macrocarpa	Bur Oak	2 1/2" C	6
QMU2.5	Quercus muehlenbergii	Chinkapin Oak	2 1/2" C	5
QRM2.5	Quercus rubra x macrocarpa	Heritage Oak	2 1/2" C	3
QSC2.5	Quercus x schuettii	Swamp Bur Oak	2 1/2" C	2

HITCHCOCK DESIGN GROUP
225 W. Jefferson Avenue
Naperville, IL 60540
T 630.961.1787
F 630.961.9925
hitchcockdesigngroup.com

PREPARED FOR
Village of Romeoville
900 West Romeo Road
Romeoville, IL 60446

PROJECT
Discovery Park - Phase I & II
Romeoville, Illinois 60446

CONSULTANTS
Civil Engineer
Robinson Engineering, Ltd.
17000 South Park Avenue
South Holland, IL 60473
T 708.331.6700
F 708.331.3826

Electrical Engineer
Miles Engineering Group
9711 Valparaiso Drive, Suite A
Munster, Indiana 46321
T 219.924.8400

Irrigation Consultant
FRS Design Group
2901 International Lane, Suite 200
Madison, Wisconsin 53704
T 608.442.5130

ISSUE FOR CONSTRUCTION
JULY 24, 2017

REVISIONS

No	Date	Issue

CHECKED BY EFH
DRAWN BY JLP / BNS

SHEET TITLE
Planting Plan
Overall Plan

SCALE IN FEET
1" = 60'
0' 30' 60' 180'

NORTH

SHEET NUMBER
L3.0

©2017 Hitchcock Design Group