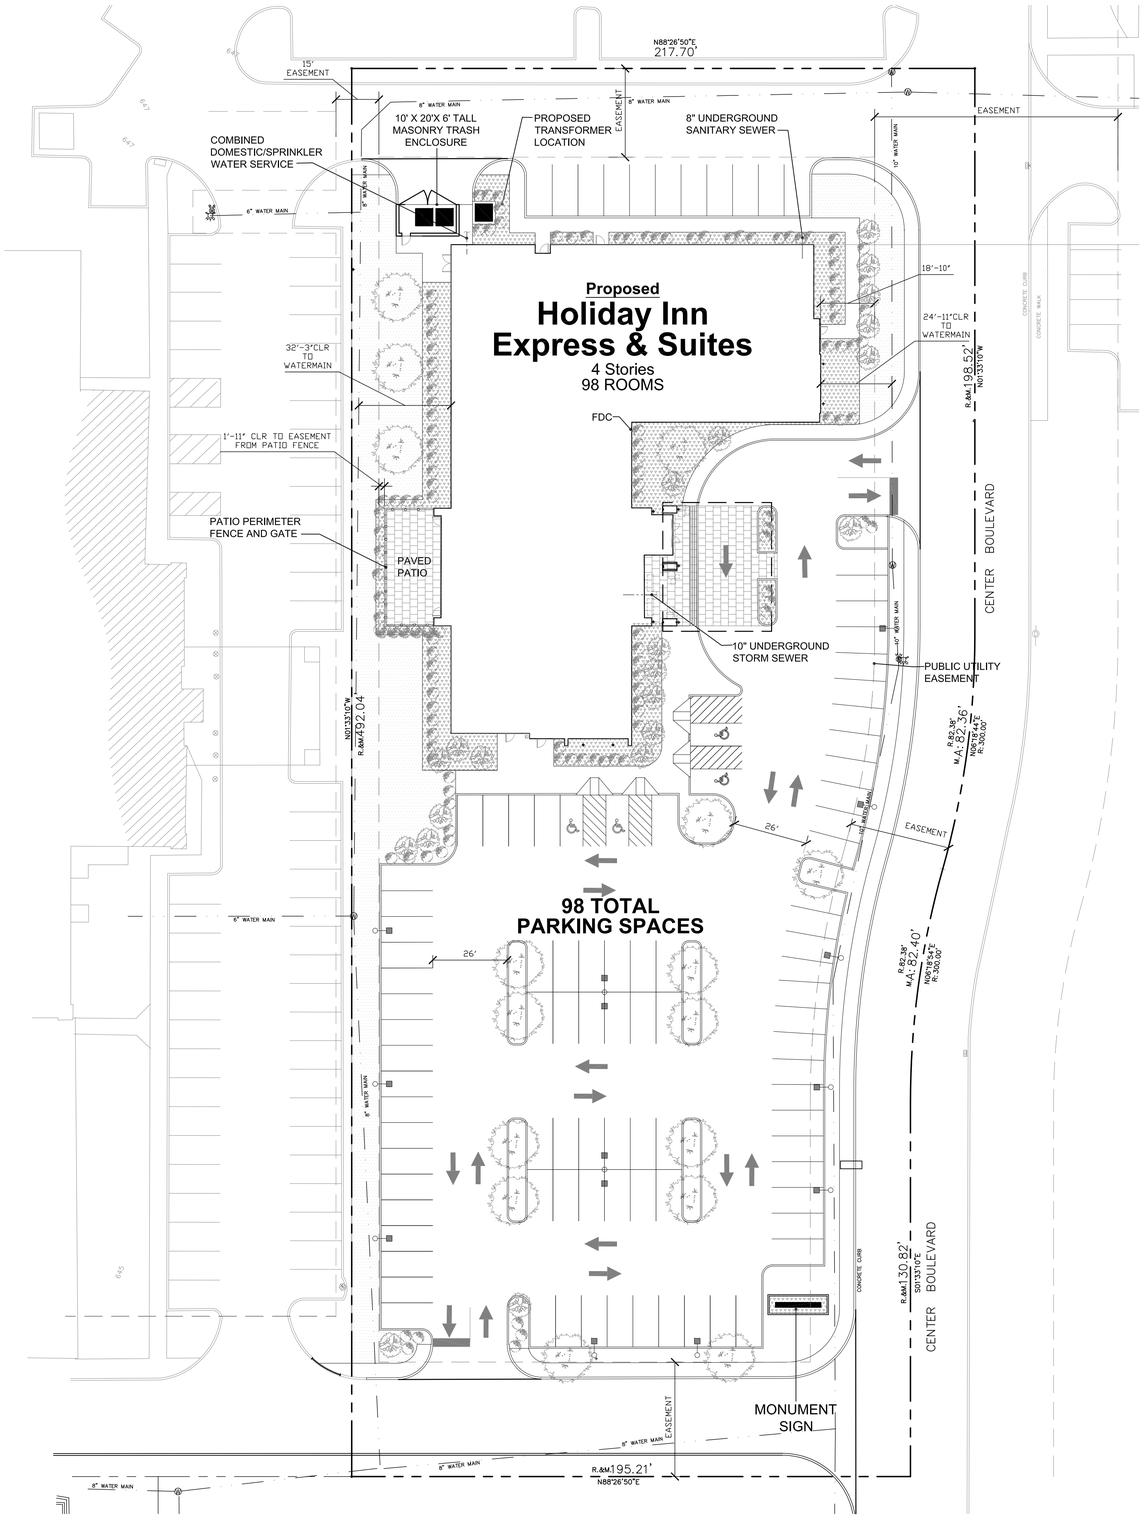

1 SITE PLAN
1" = 25'-0"

ETHOS WORKSHOP
Architects+Planners
River's Edge Plaza
105 Jackson Street, Ste 1
Naperville, IL 60540
630.527.6723 tel
www.ethosworkshop.com

Holiday Inn Express - Romeoville
Lot 2 Normantown Square
Center Blvd. Romeoville, IL

OWNER:
Hospitality Guru Group
4260 Westbrook Dr. Suite 120
Aurora, IL 60504
Contact: Sejal Patel
630.229.6074

IHG HOLIDAY INN EXPRESS
LOCATION # 16329
INN CODE: CHIRV

Project No.	16016
By	SPA

SITE PLAN

SHT. NO.

AS1.0

Copyright 2016 The Ethos Workshop, Ltd., an Illinois Professional Design Firm Architect Corporation (Lic. 184-002953)