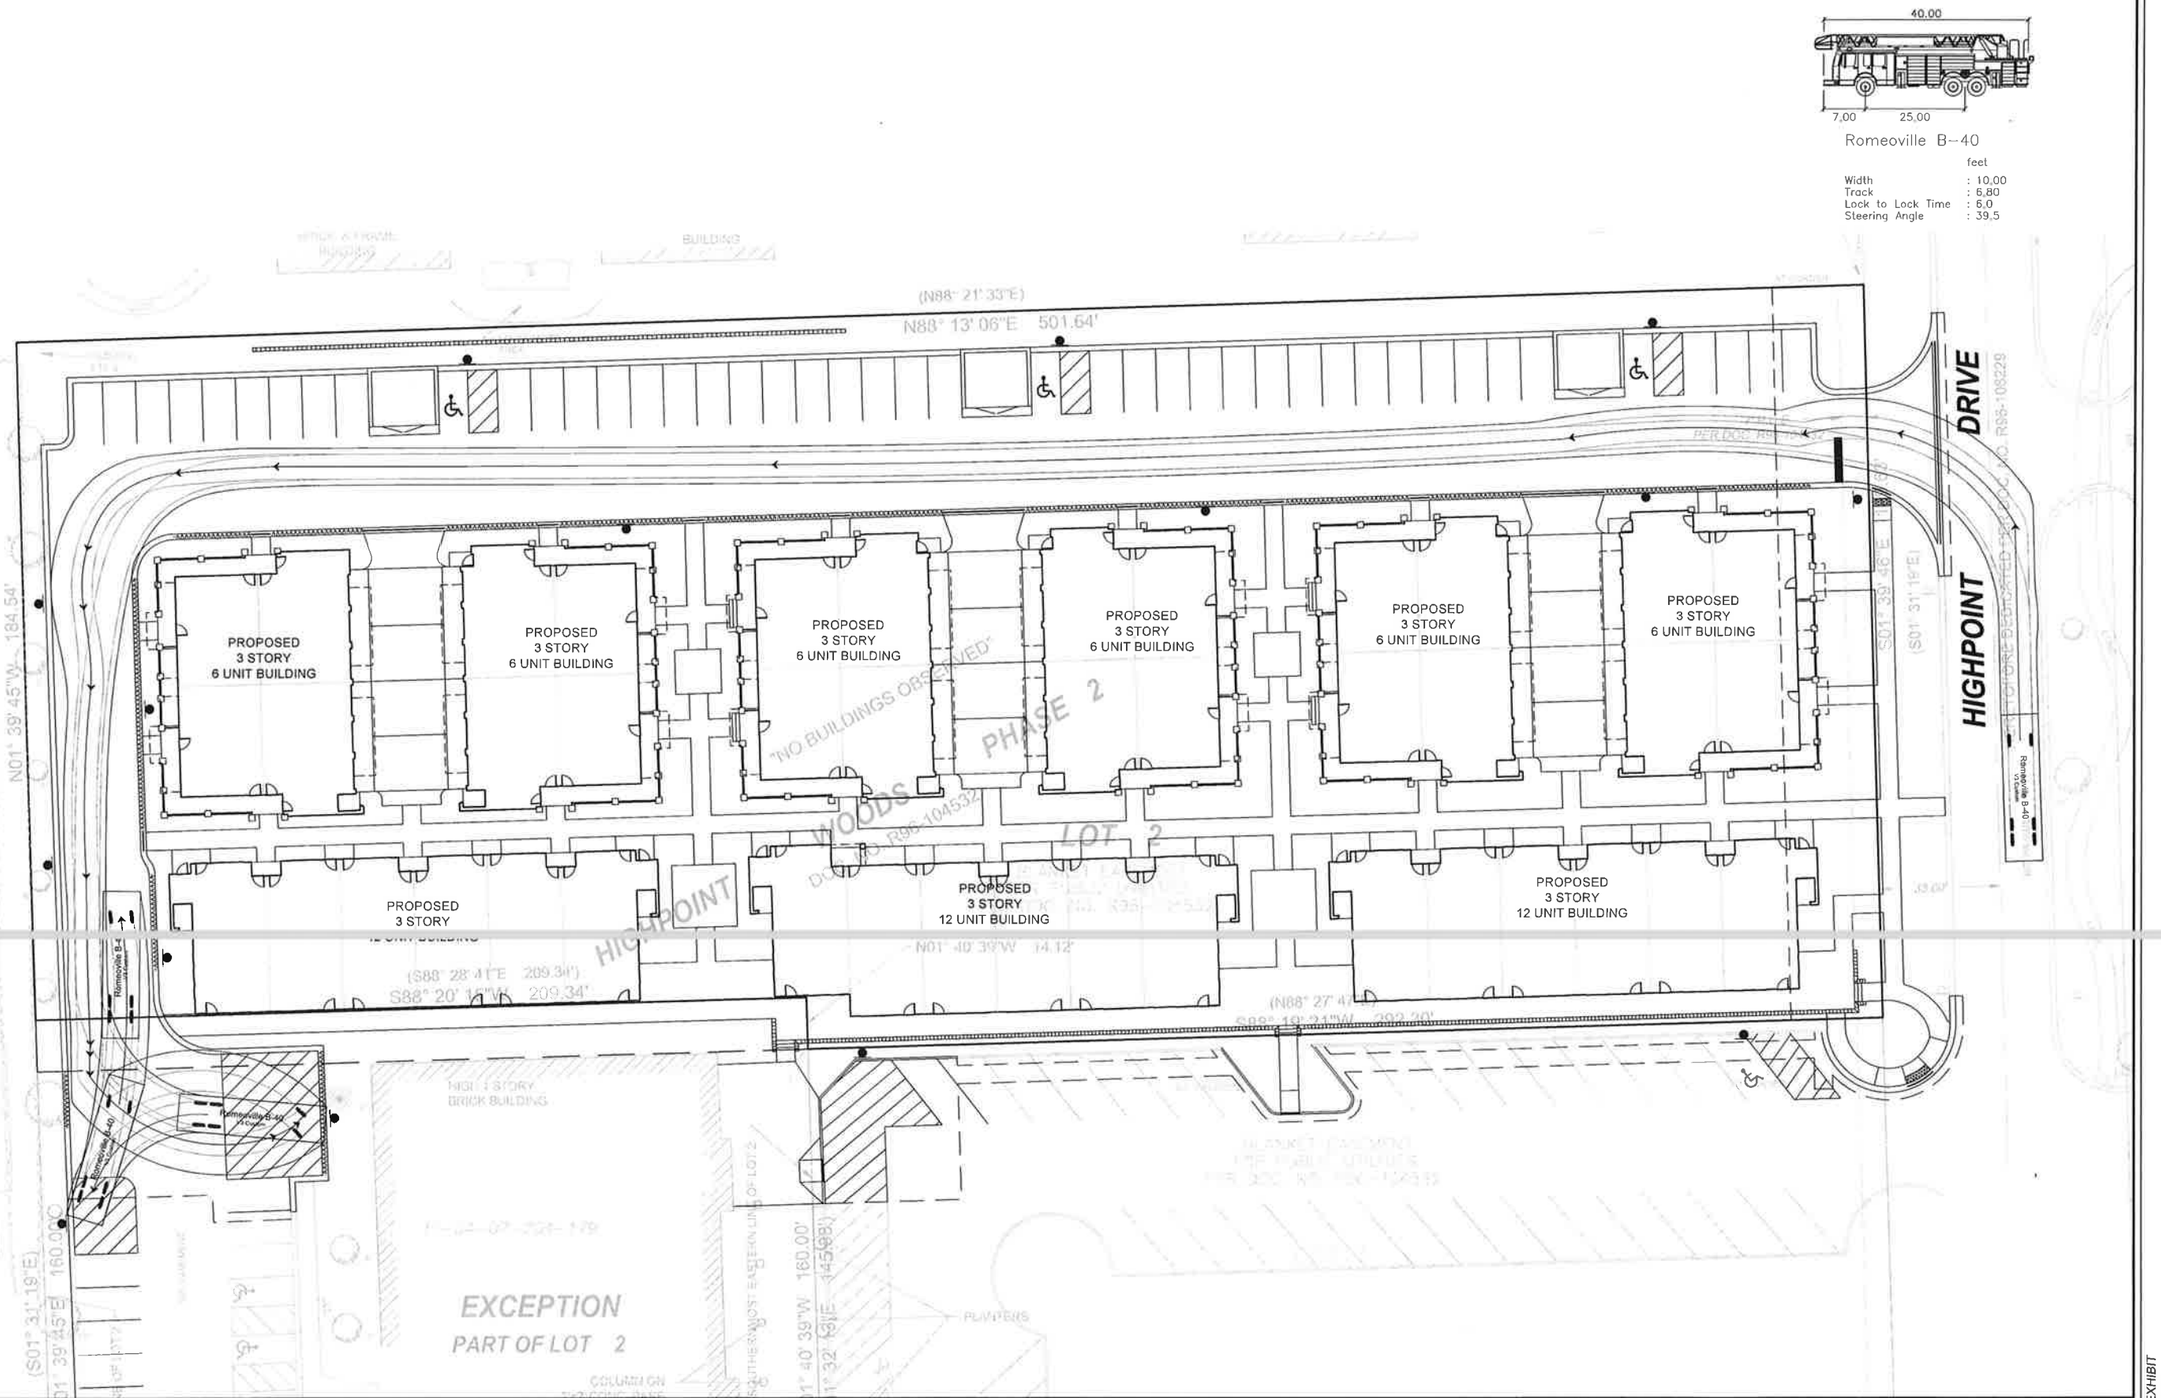

V3 Companies
7325 Janes Avenue
Woodridge, IL 60517
630.724.9200 phone
630.724.9202 fax
www.v3co.com

Visio, Vertere, Virtute... "The Vision to Transform with Excellence"

REVISIONS

NO.	DATE	DESCRIPTION	NO.	DATE	DESCRIPTION

PROJECT NO.: 16036	DESIGNED BY: SK
FILE NAME: 16036 FIRE TRUCK EXHIBIT.DWG	DRAWN BY: MI
ORIGINAL ISSUE DATE: 01-18-17	CHECKED BY: SK
SCALE: 1:20	PROJECT MANAGER: TF

HIGHPOINT TOWN SQUARE APARTMENTS

ROMEOVILLE ILLINOIS

FIRE TRUCK EXHIBIT

DRAWING NO.

EX 1

16036 - FIRE TRUCK EXHIBIT

16036 FIRE TRUCK EXHIBIT.DWG - 1/19/2017 8:20 AM