Jimmy John's Exhibit

Utility Easement
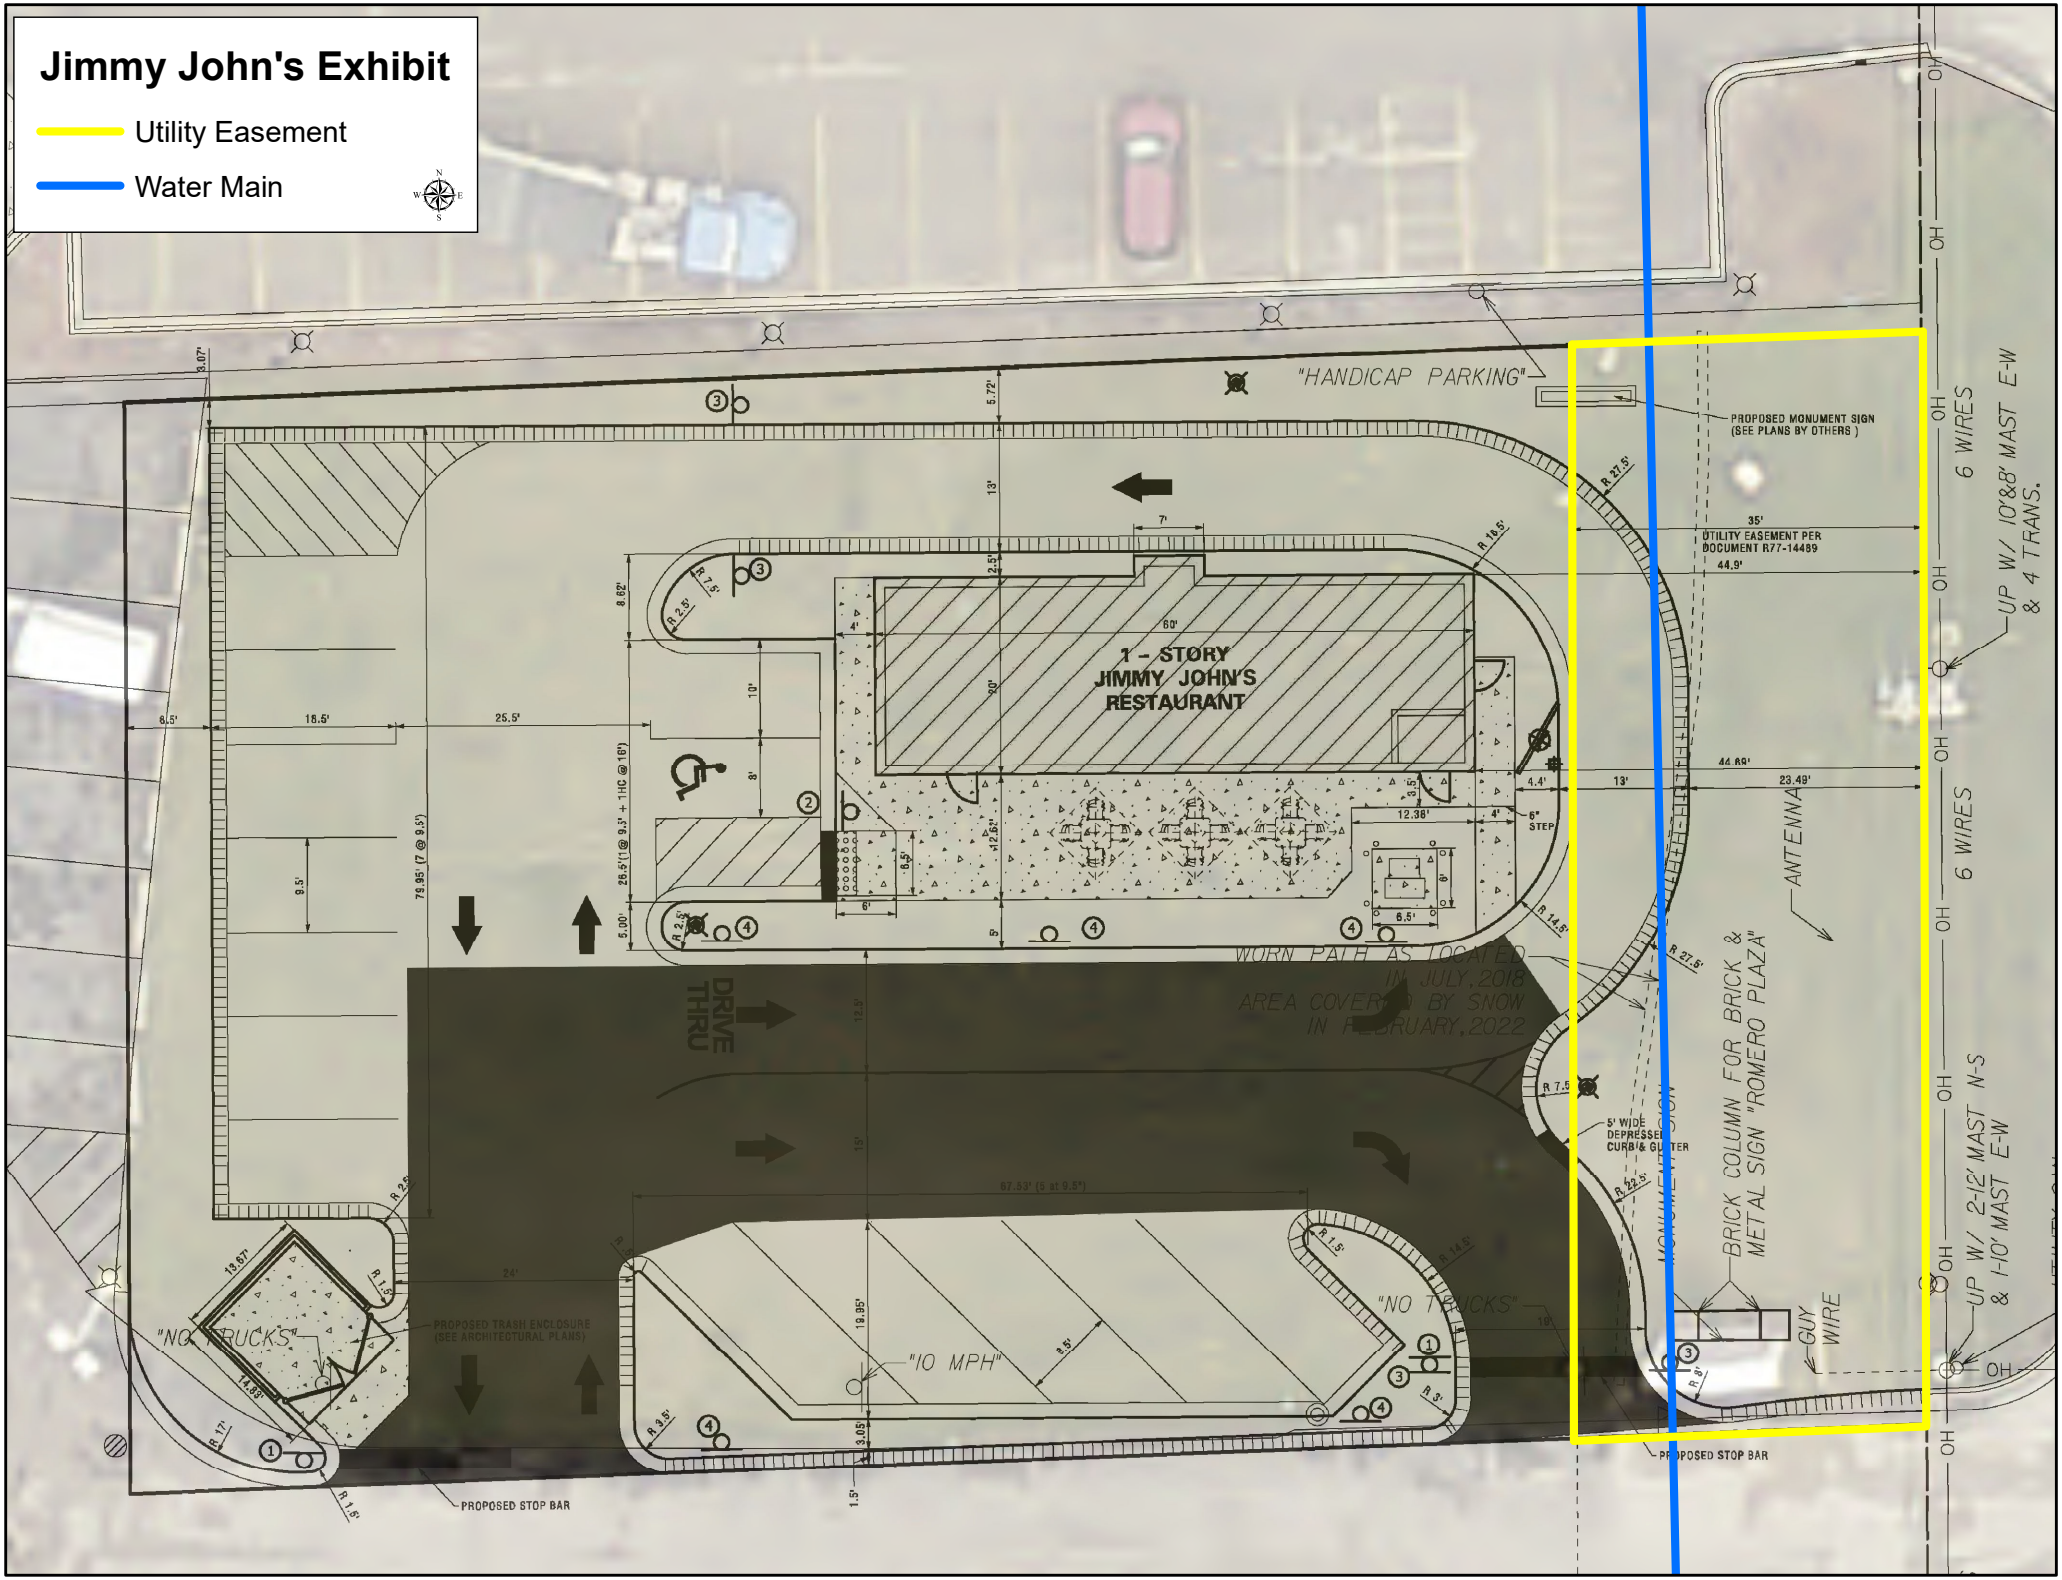
Water Main