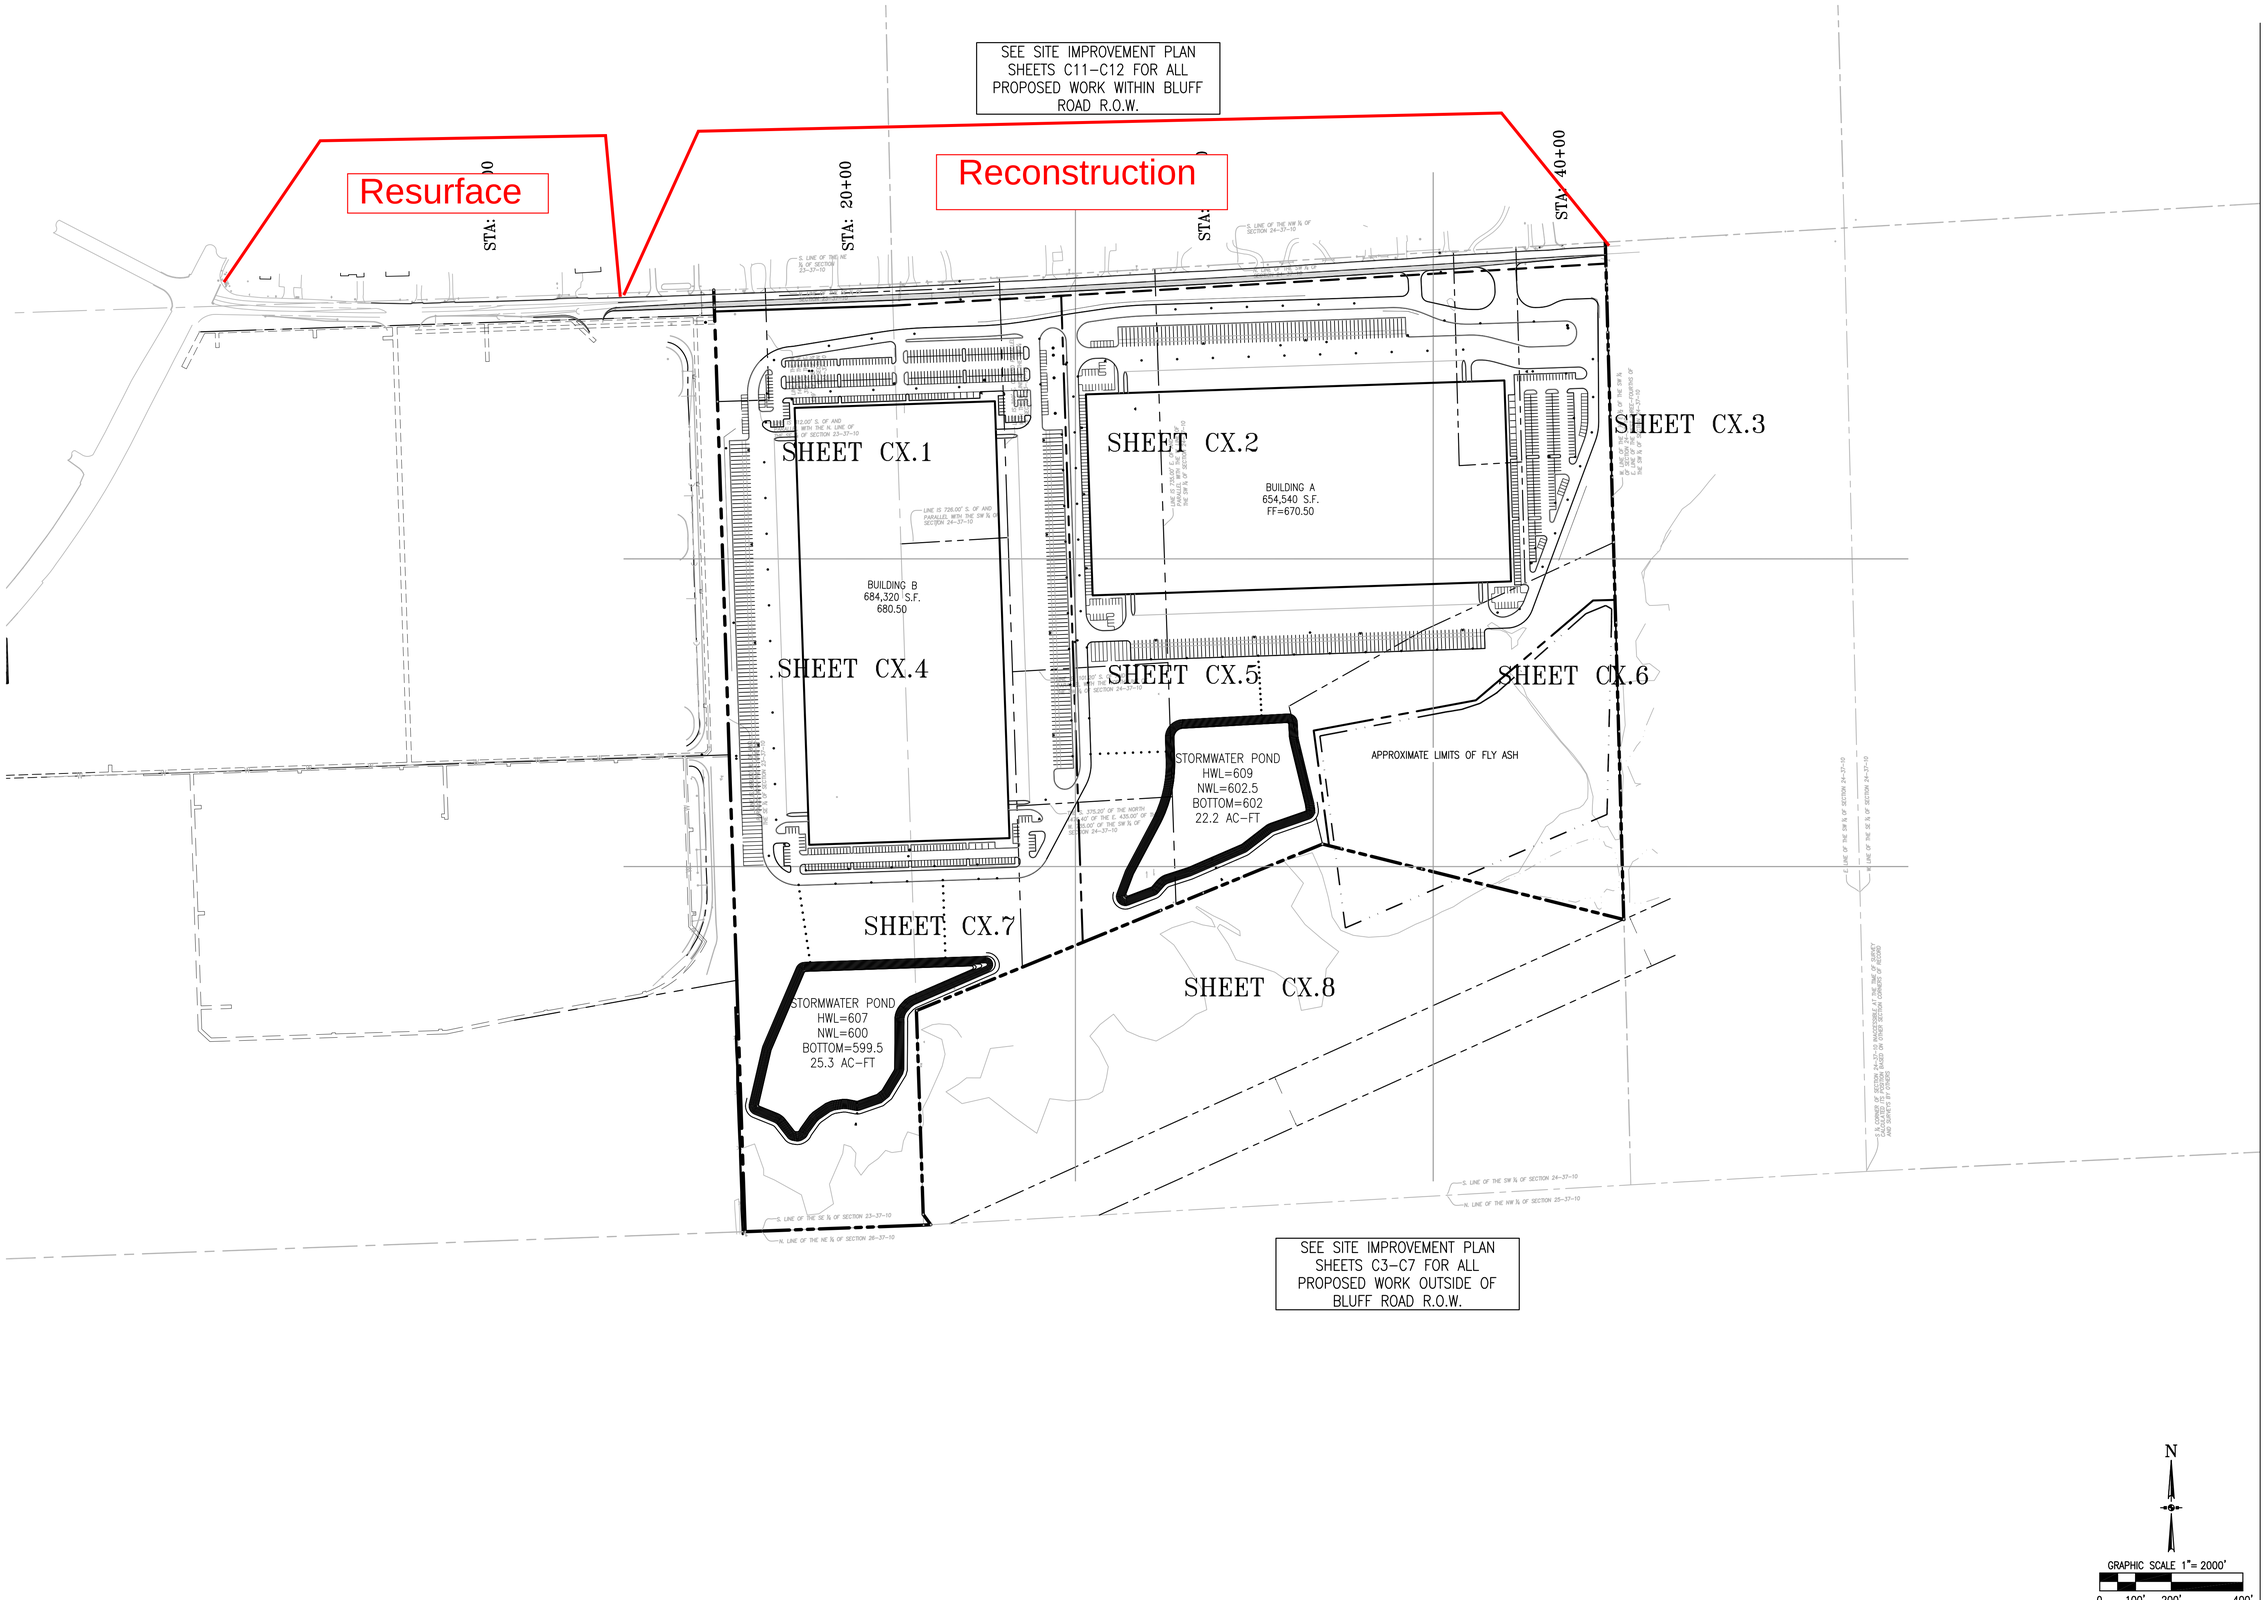

OVERALL SITE PLAN

INTERCHANGE 55 LOGISTICS PARK

CT REALTY

ROMEOVILLE, ILLINOIS

No.	Description	Date
1	PRELIMINARY ENGINEERING	10/20/17

JACOB & HEFNER ASSOCIATES
1333 Butterfield Rd. Suite 300, Downers Grove, IL 60515
PHONE: (630) 652-4600, FAX: (630) 652-4601
www.jacobandhefner.com

F114f

1"=200'

C2

Copyright © 2017 Jacob & Hefner Associates, INC.